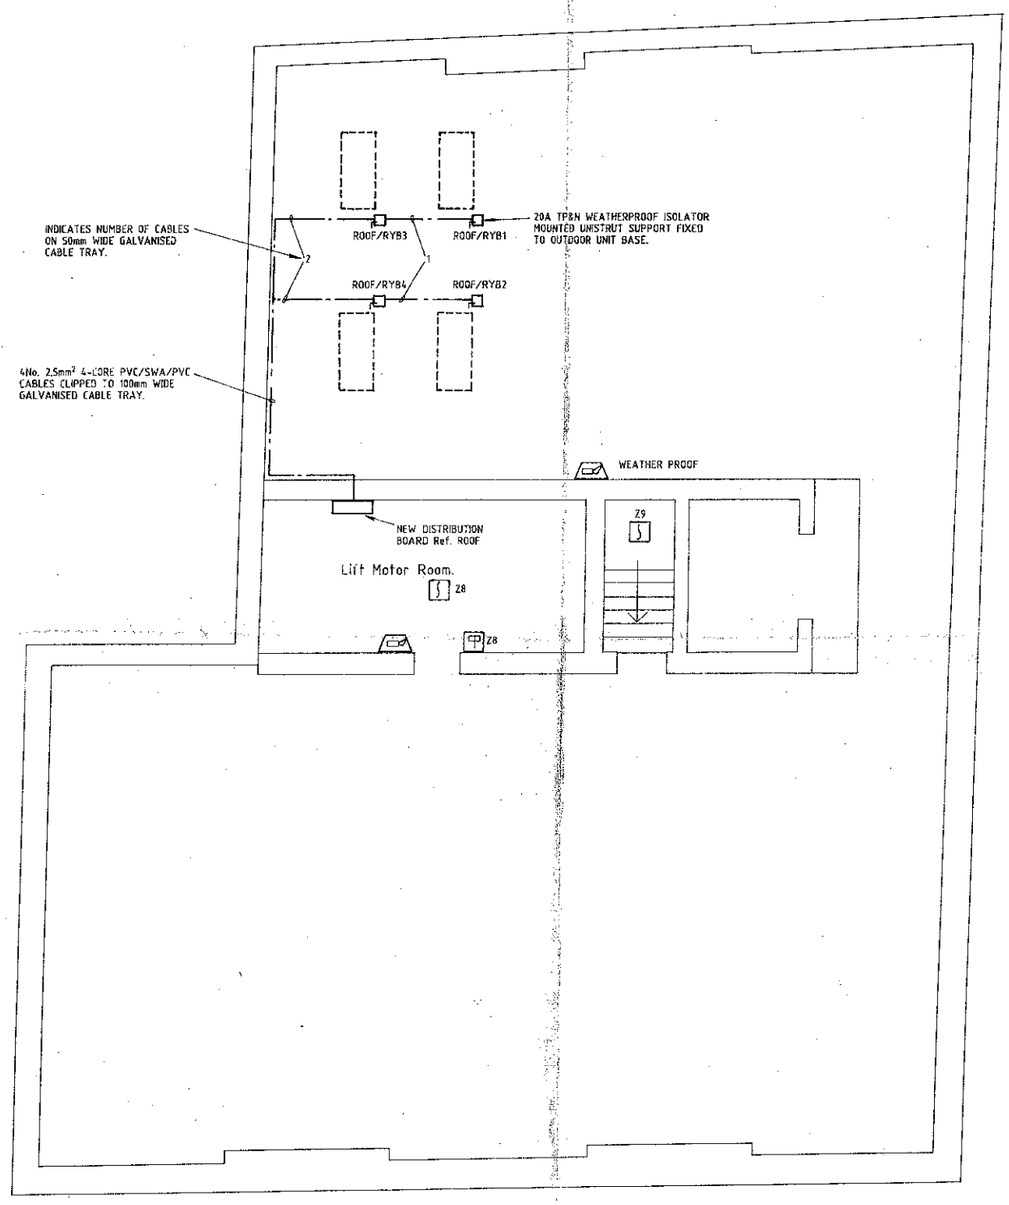

FMA DRG. No. 197-ES-11

Notes :

KEY TO SYMBOLS :

HEAT DETECTOR

FIRE ALARM CALL POINT,MANUAL

SMOKE DETECTOR

WARNING DEVICE SOUNDER

FOR ALL OTHER SYMBOLS REFER TO BS 1192, BS 1635, AND BS 3939.

ALL EQUIPMENT SHOWN IN BROKEN LINE DETAIL IS EXISTING.

Revisions :

A	15.6.94	FIRE ALARM SYSTEM ADDED.
B	28.6.94	WEATHER PROOF SOUNDER ADDED. FIRE ALARM ZONING ADDED. KEY TO SYMBOLS ADDED.

Design Consultant :

FMA
Chartered Building Services Engineers

Fowler Martin Associates
81 Old Church Road
Chingford
London E4 6ST
Tel: 081-524 8848
Fax: 081-529 6451

Client :

THE FOLIO SOCIETY
202 GREAT SUFFOLK STREET
LONDON SE1 1PR.

Project :

44-46 EAGLE STREET
LONDON
WC1

Title :

ROOF PLAN
GENERAL POWER LAYOUT.

Designed by : SDW	
Drawn by : SRF	Date : 24th May 1994
Approved by : IM	Scale : 1:50

FMA DRG. No. 197-ES-11 B

U.D.C. 4275/92

no dimensions are to be scaled off this drawing
all dimensions must be checked before
manufacture. if in doubt please ask

for KEY see drg. no 12

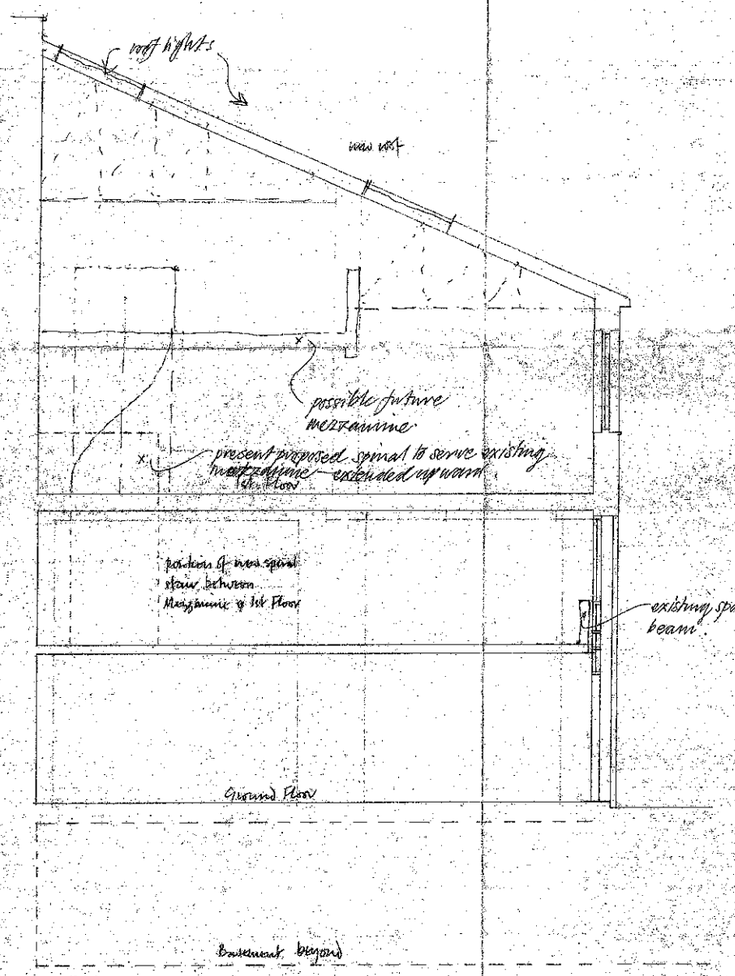

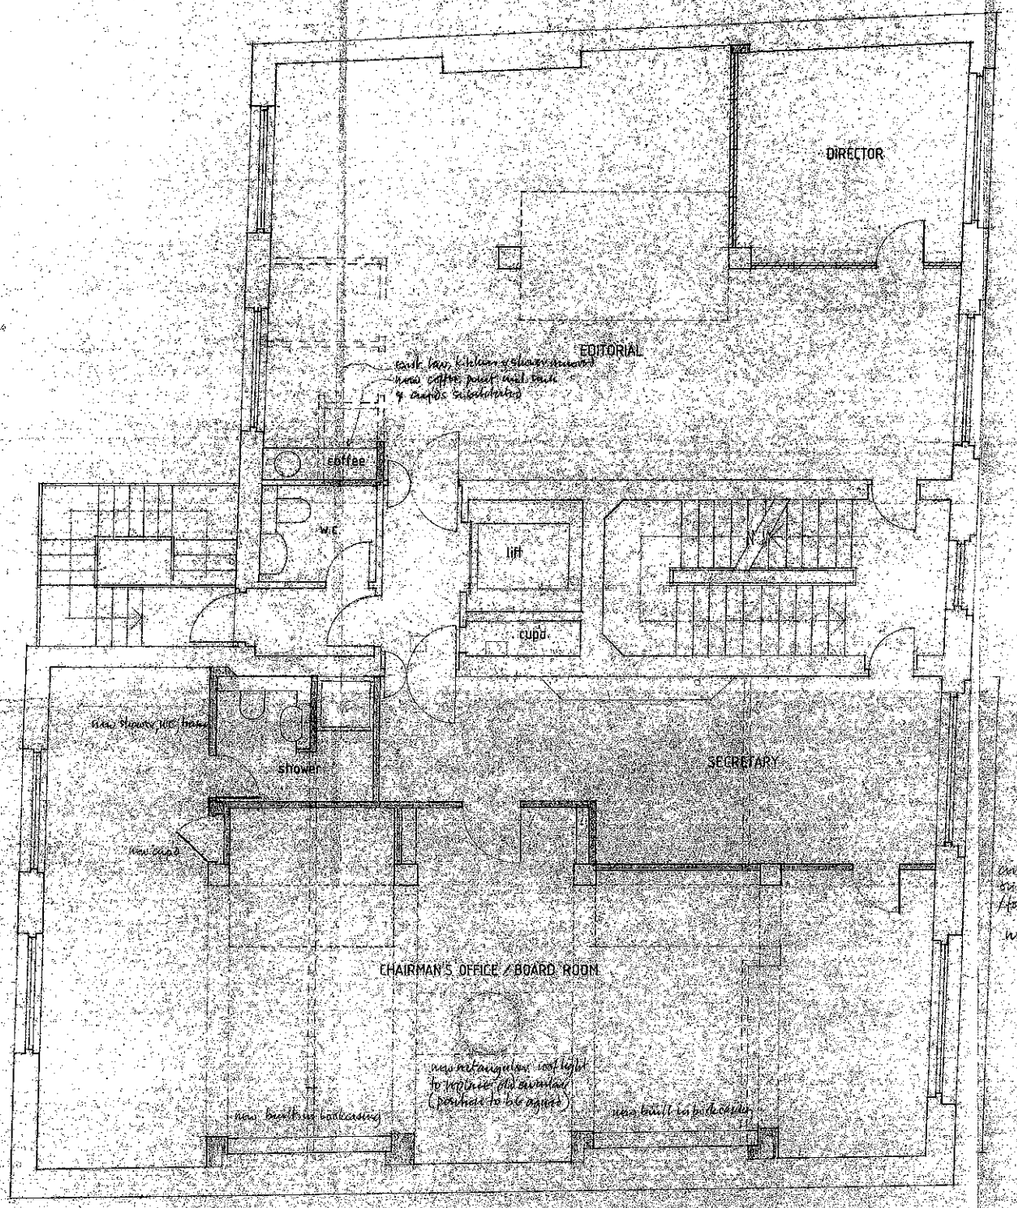

existing ceiling removed, replaced as at present - form to form with existing structure over

new carpet

35 Thurloe Place London SW7 2HJ Tel 071-584 4581 Fax 071-581 5883 Casson Conder Partnership Architects

rev	date	revision	initial

drawn | checked

jobname
44-46 EAGLE ST LONDON WC1
THE FOLIO SOCIETY

title
THIRD FLOOR PLAN &
CROSS SECTION X-X

scale 1:50 | date Mar 94

job no 976 | drawing no 15

No dimension should be scaled off this drawing. Site dimensions must be checked before manufacture. If in doubt please ask.

for KEY to all drgs. ref. drg no. 17

X

rooflight

rooflight

DIRECTOR

PRODUCTION

built in cupbds for art storage

small cupbds above

coffee

W.C.

W.C.

lift

cupd.

X

MARKETING

DIRECTOR

DIRECTOR

rev	date	revision	init.

drawn | checked

job name:
44-46 EAGLE ST. LONDON WC1
THE FOLIO SOCIETY

title
SECOND FLOOR PLAN

scale: 1:50 | date: Mar.

job no: 976 | drawing no: 14

Casson Conder Partnership Architects
35 Thurloe Place London SW7 2HJ Tel 071-584 4581 Fax 071-581 5883

No dimension should be scaled off this drawing. Site dimensions must be checked before manufacture. If in doubt please ask.

for key to all drgs. ref. drg. no. 12

X

opening in floor slab for new access stair down to mezzanine

FULFILMENT

void

e/g. rooflights over

FULFILMENT

DIRECTOR

coffee

kitchen removed

w.c.

Store converted to 2 no. Lavs. as exg. upper/lower floors

lift

w.c.

cupd.

SYSTEMS / ACCOUNTS

COMPUTER

DIRECTOR

X

new stair up to mezzanine

upper part G.F.

REST ROOM

plant

X

rev	date	revision	initial
A	Apr 94	planning	
B	"	"	
C	"	"	
D	"	"	
E	May	Pavilions	
F	May	Ground floor - no changes	

35 Thurloe Place, London SW7 2HJ Tel 071-584 4581 Fax 071-581 5883 Casson Conder Partnership Architects

drawn | checked

job name
24-46 EAGLE ST. LONDON WC1.
THE FOLIO SOCIETY

title
FIRST FLOOR PLAN &
GROUND-FIRST MEZZANINE PLAN

scale	date
1:50	Mar. 94
job no.	drawing no.
976	13E

No dimension should be scaled off this drawing. Site dimensions must be checked before manufacture. If in doubt please ask.

KEY

- existing partitions removed
- new partitions
- new part height half glazed partitions
- " full " " "
- new window
- line of profile/change of level over
- new door
- new fittings
- suspended tile ceiling grid

N

X

Boiler Rm.

MEETING

WAITING

RECEPTION

CORRESPONDENCE

Cleaner

W.C.

PANTRY

store

extg. void over retained

void to basement filled

coffee

W.C.

W.C.

lift

cupd.

mathwall filled

extg. door converted to window to match adjacent

extg. side entry adopted as main entr.

additional trellis & planting

extg. door modified as window to light shaft

air vent to h/l

coffee

stair landing & rails removed - balustrade extended

MEMBERS' ROOM

refuse

THIS IS THE DOCUMENT REFERRED TO IN THE CONTRACT

SIGNED BY THE SAID

.....

.....

IN THE PRESENCE OF

NAME .....

ADDRESS .....

DESCRIPTION .....

SIGNED BY THE SAID

.....

.....

IN THE PRESENCE OF

NAME M. J. DOWNHAM

NORRIS OF HERTFORD LTD. Priory Street Hertford SG14 1RW

ADDRESS .....

DESCRIPTION DIRECTOR

rev	date	revision	initial
A	Sept	General	
B	"	"	

RECEIVED 28 APR 1994

ACTION

35 Thurloe Place London SW7 2HJ Tel 071-584 4581 Fax 071-581 5883 Casson Conder Partnership Architects

drawn checked

job name 44-46 EAGLE ST. LONDON WC1 THE FOLIO SOCIETY

title GROUND FLOOR PLAN

scale 1:50 date Mar. 94

job no. 976 drawing no. 12 B

No dimension should be scaled off this drawing. Site dimensions must be checked before manufacture. If in doubt please ask.

for KEY to all drgs. ref. drg. no. 12

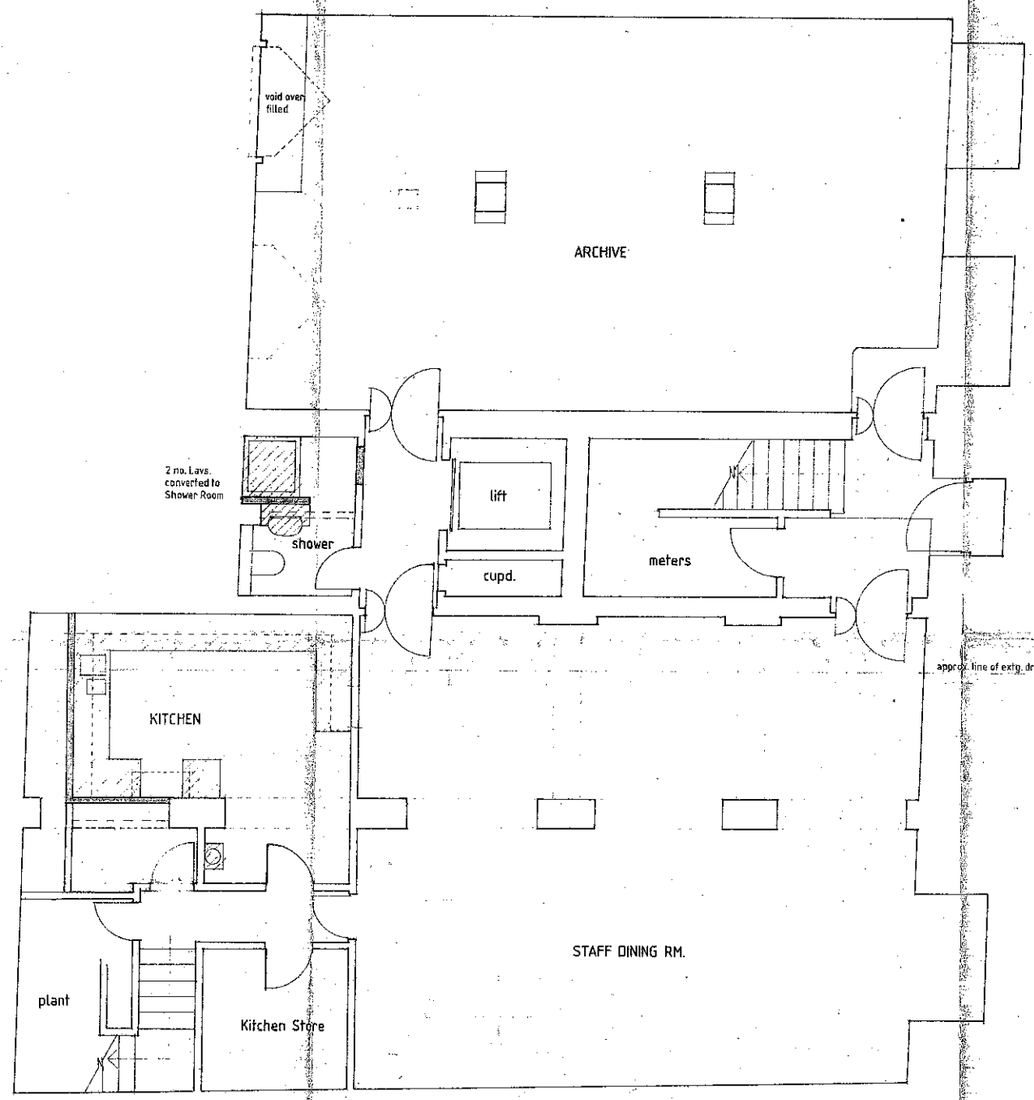

rev	date	revision	initial
A	Apr 94	General	
B	"	"	
C	May 94	Revisions	

drawn

checked

job name
44-46 EAGLE ST. LONDON WC1
THE FOLIO SOCIETY

title
BASEMENT PLAN

scale
1:50

date
Mar. 94

job no
976

drawing no
11 C

36 Thurloe Place London SW7 2HJ Tel 071-584 4581 Fax 071-581 6883 **Casson Conder Partnership** Architects